ROADWAY PLAN CONCEPT (SHIFT 20 FEET WEST)

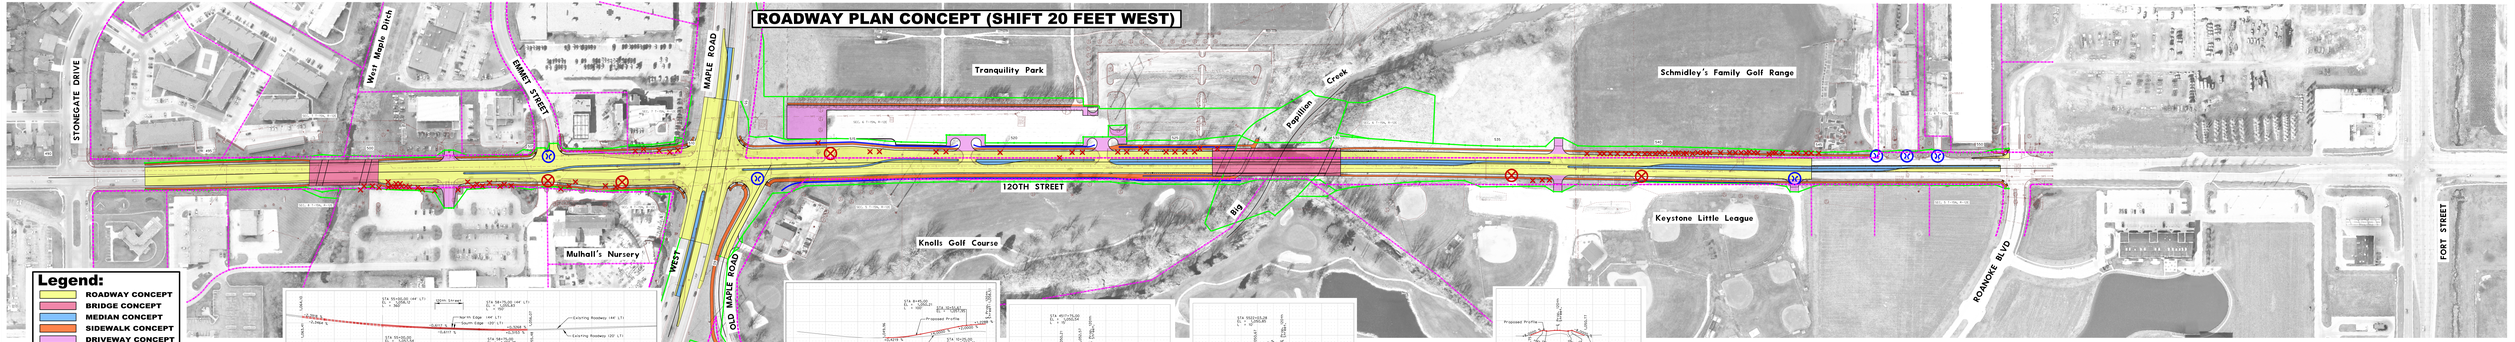

Legend:

- ROADWAY CONCEPT
- BRIDGE CONCEPT
- MEDIAN CONCEPT
- SIDEWALK CONCEPT
- DRIVEWAY CONCEPT
- WALL CONCEPT
- GRADING LIMITS
- EXISTING ROW / PROPERTY LINE
- REMOVE TREE
- CLOSE ACCESS
- RESTRICT ACCESS

ROADWAY PROFILE CONCEPT

Legend:

- ROADWAY CONCEPT
- BRIDGE CONCEPT
- MEDIAN CONCEPT
- SIDEWALK CONCEPT
- DRIVEWAY CONCEPT
- WALL CONCEPT
- GRADING LIMITS
- EXISTING ROW / PROPERTY LINE
- REMOVE TREE
- CLOSE ACCESS
- RESTRICT ACCESS

GRAPHIC SCALE - FEET

U.S. Department of Transportation
Federal Highway Administration

NEBRASKA
Good Life. Great Journey.
DEPARTMENT OF ROADS

120th Street - Stonegate Drive to Fort Street
Project No: MAPA-5009(3), OPW-50949, Federal Aid C.N. 22277